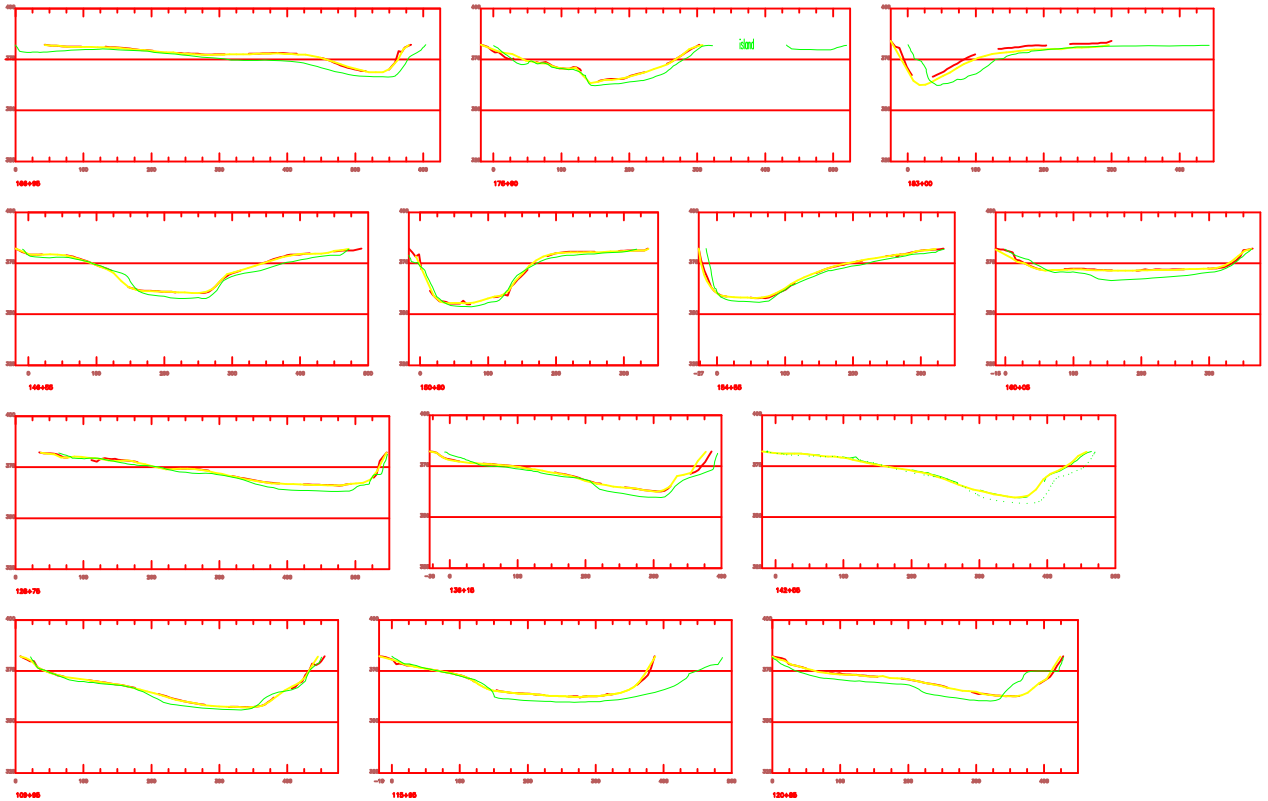

Sheet 2 of 4
Horizontal Scale 1:50
Vertical Scale 1:20

1999–2001
1999–2000
CG–1994

Project: RIVANNA RIVER RESERVOIR
Job: 2000.01
Area: CHARLOTTESVILLE
Surveyor: RW
Survey Date: 02/07/2000

Waterway
Surveys & Engineering, Ltd.
321 Cleveland Place, Virginia Beach, Va. 23462
Tel (757) 499-7551 Fax (757) 499-3449

0 50 100
SCALE FEET

RIVANNA WATER & SEWER AUTHORITY

CHARLOTTESVILLE, VIRGINIA

HYDROGRAPHIC X–SECTIONS
OF THE
SOUTH FORK RIVANNA RIVER
RESERVOIR
SURVEY OF FEBRUARY 2002

DATE: MARCH 23, 2000
DRAWING NO.: 2000-01-02-02
SHEET NO.: 2 OF 4