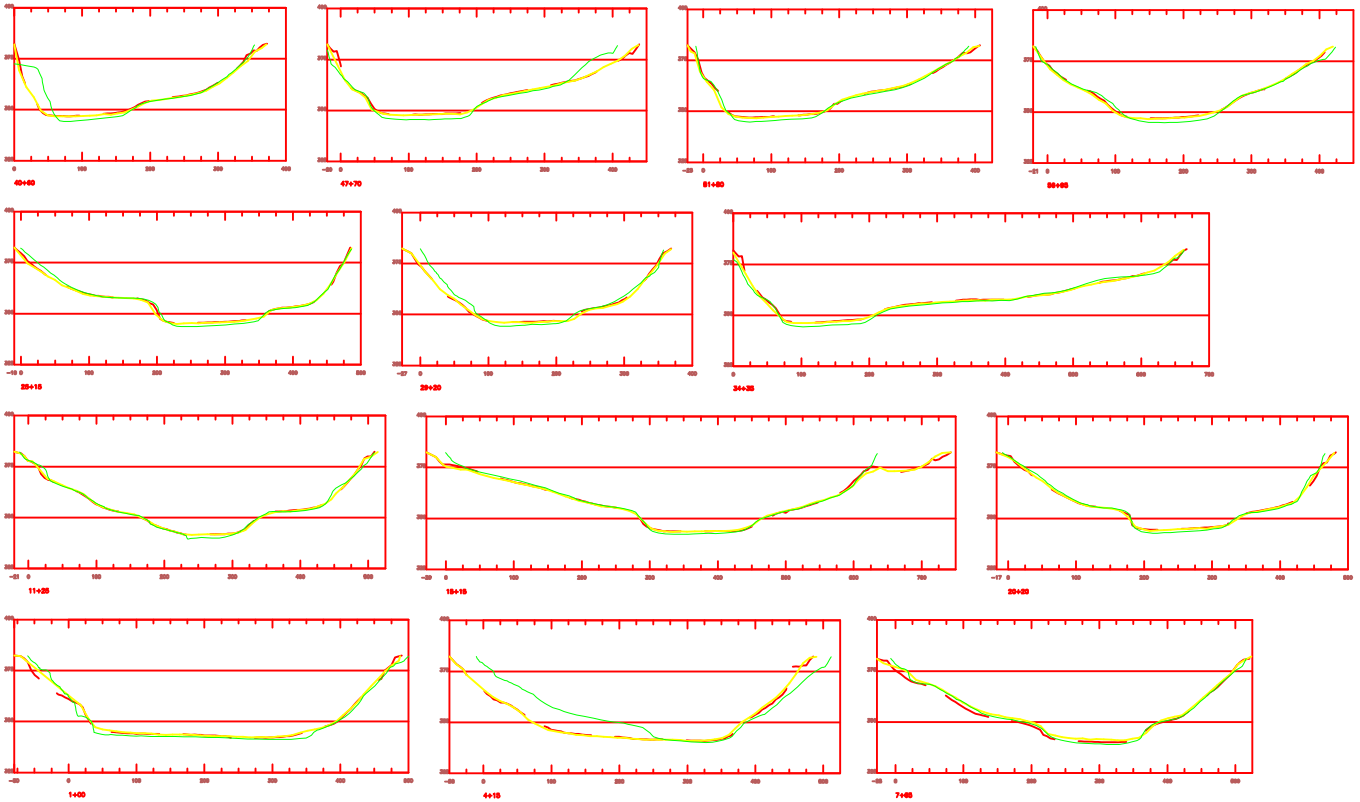

Sheet 1 of 4
Horizontal Scale 1:50
Vertical Scale 1:50

1995-2001
1995-2002
OS-1994

Project: RIVANNA RIVER RESERVOIR
Job: 2000491
Area: CHARLOTTESVILLE
Surveyor: RW
Survey Date: 02/22/2002

Waterway
Surveys & Engineering, Ltd.
321 Cleveland Place, Virginia Beach, Va. 23452
Tel (757) 497-1811 Fax (757) 499-1848

0 5 10 15
METERS FEET

RIVANNA WATER & SEWER AUTHORITY

CHARLOTTESVILLE, VIRGINIA

HYDROGRAPHIC X-SECTIONS
OF THE
SOUTH FORK RIVANNA RIVER
RESERVOIR
SURVEY OF FEBRUARY 2002

SURVEYED	R.W.
COMPUTED	R.P.
DRAWN	R.L.
REVIEWED	R.L.S.
SCALE	1:50
DATE	MARCH 25, 2002
DRAWING NO.	2002-01-25-01
SHEET NO.	1 OF 4