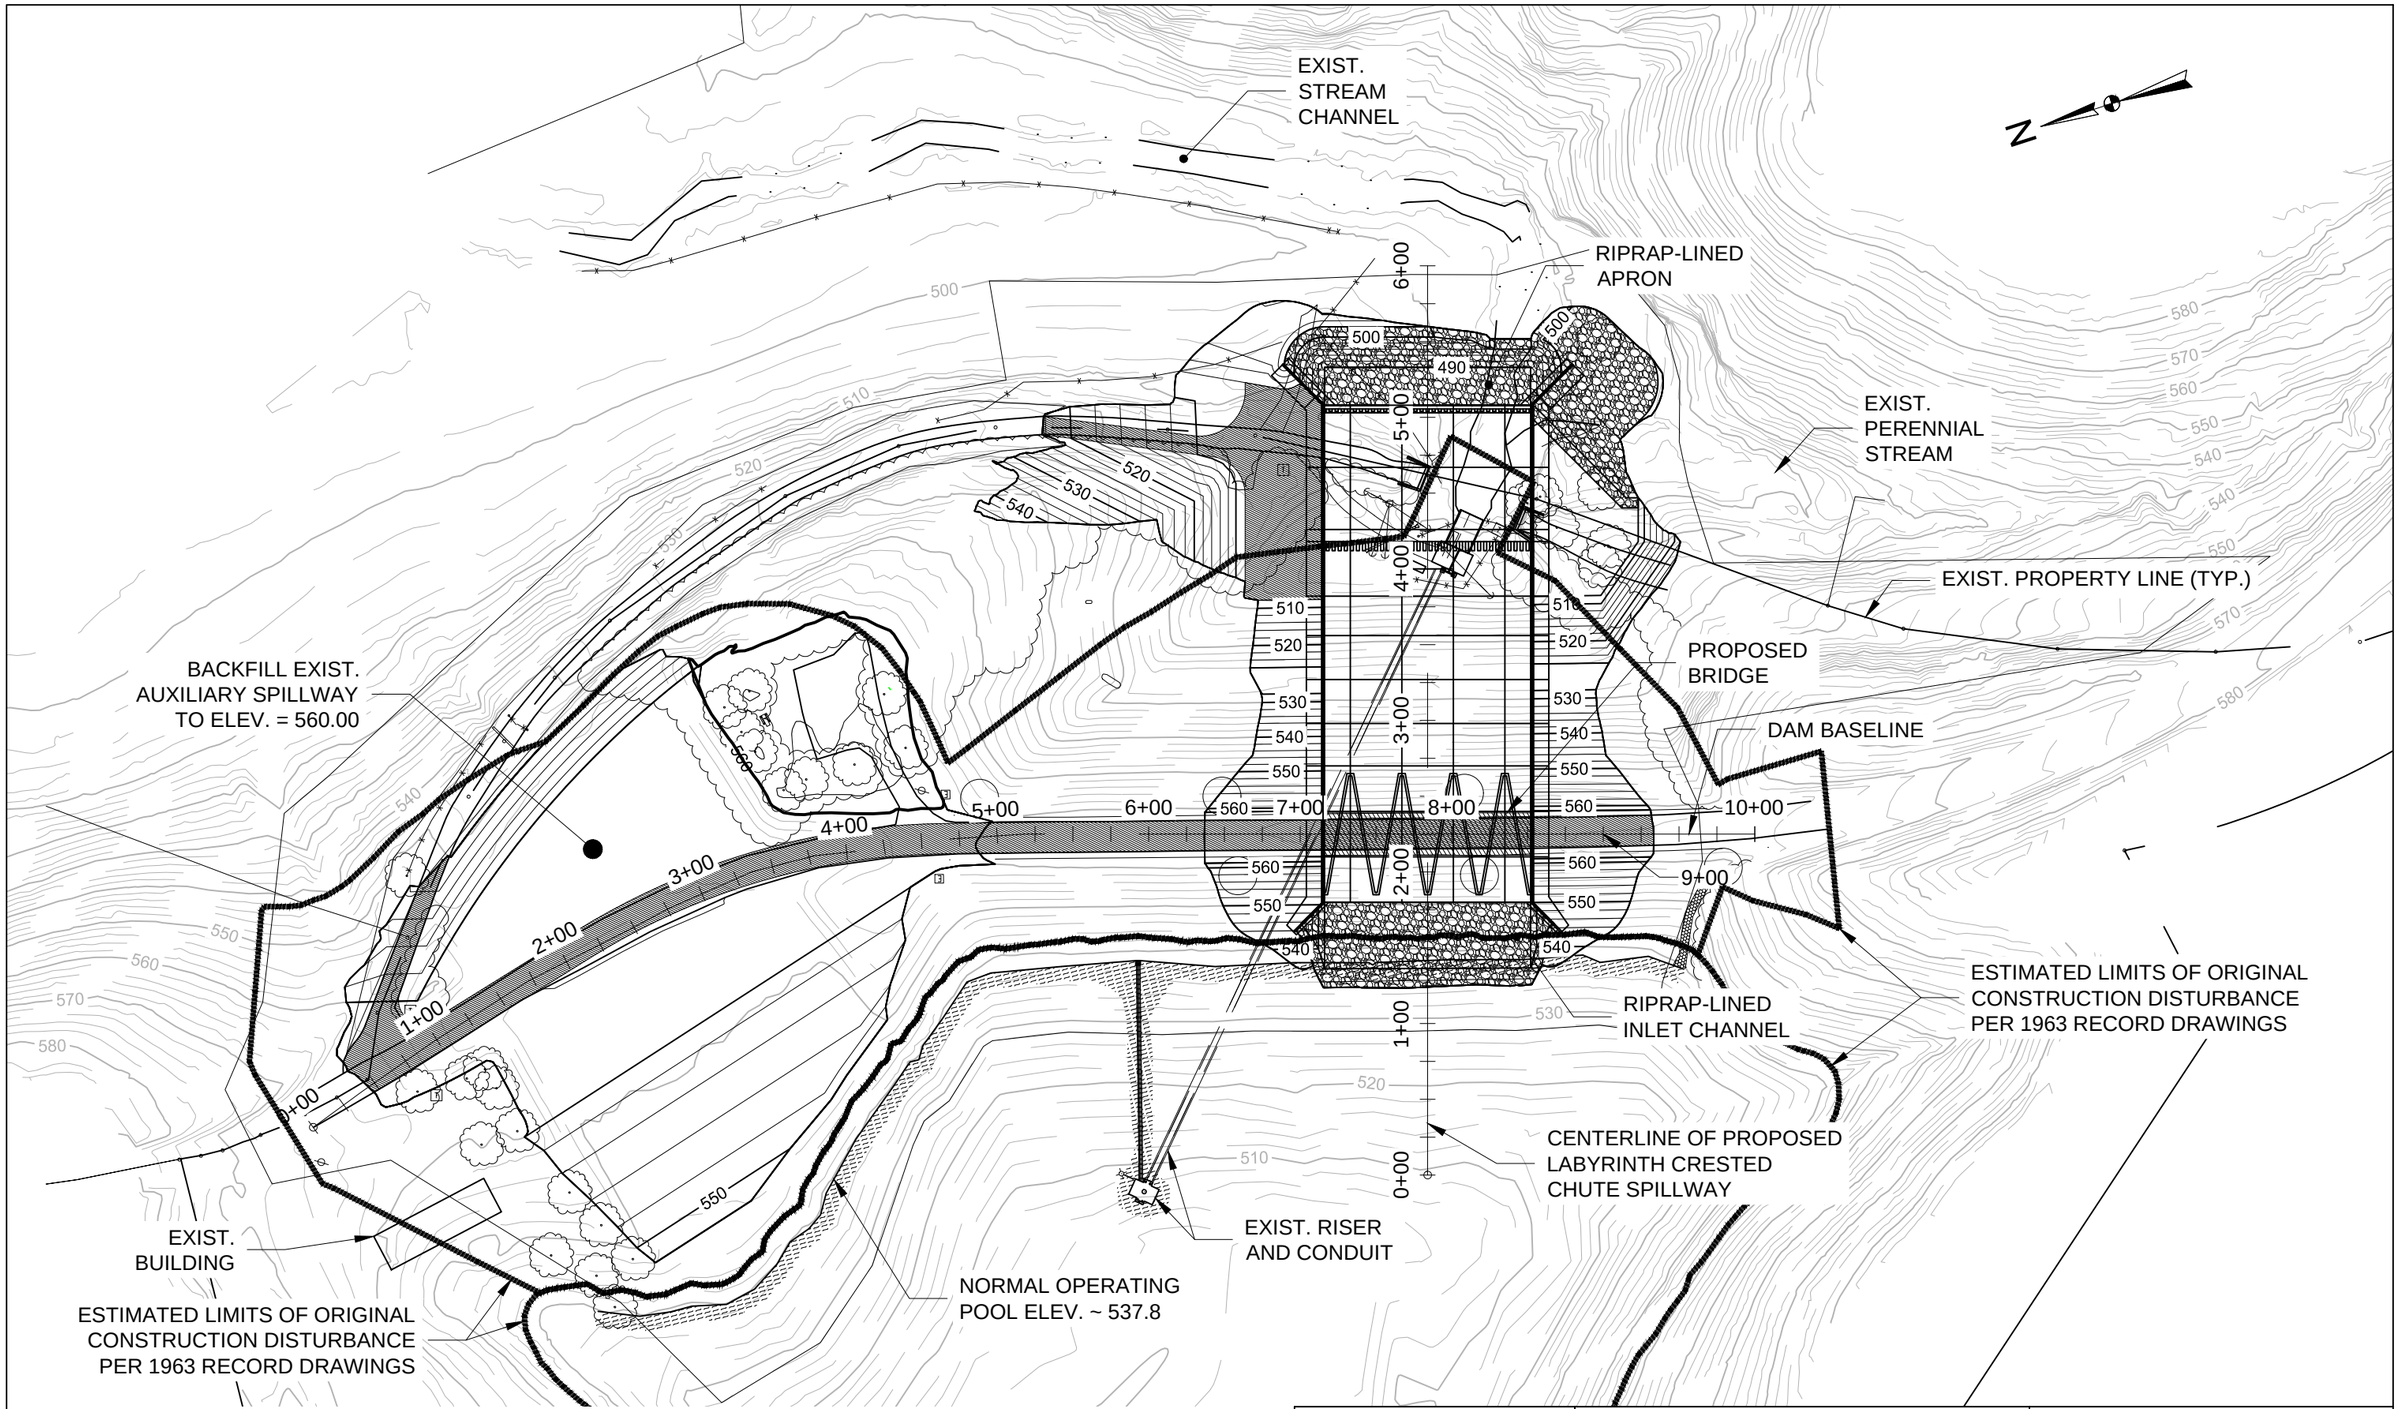

Schnabel ENGINEERING

BEAVER CREEK DAM NO. 1
RWSA - ALBEMARLE COUNTY, VIRGINIA
PROJECT NO. 18C17111.00

CONCEPTUAL
PROPOSED SITE PLAN
ALTERNATIVE 1

FIGURE 7a

© Schnabel Engineering 2021 All Rights Reserved

\\AUST-FS\PROJECTS\2018\ALPH\18C17111.00 BEAVER CREEK FINAL DESIGN\03-SE PRODUCTS\08-CAD\DRAWINGS\06-WORKING\BC1_ALT 1.DWG
\\AUST-FS\Projects\2018\ALPH\18C17111.00 Beaver Creek Final Design\03-SE Products\08-CAD\DRAWINGS\06-WORKING\BC1_ALT 1.dwg, 12/22/2021 2:19:08 PM, AutoCAD PDF (General Documentation).pc3